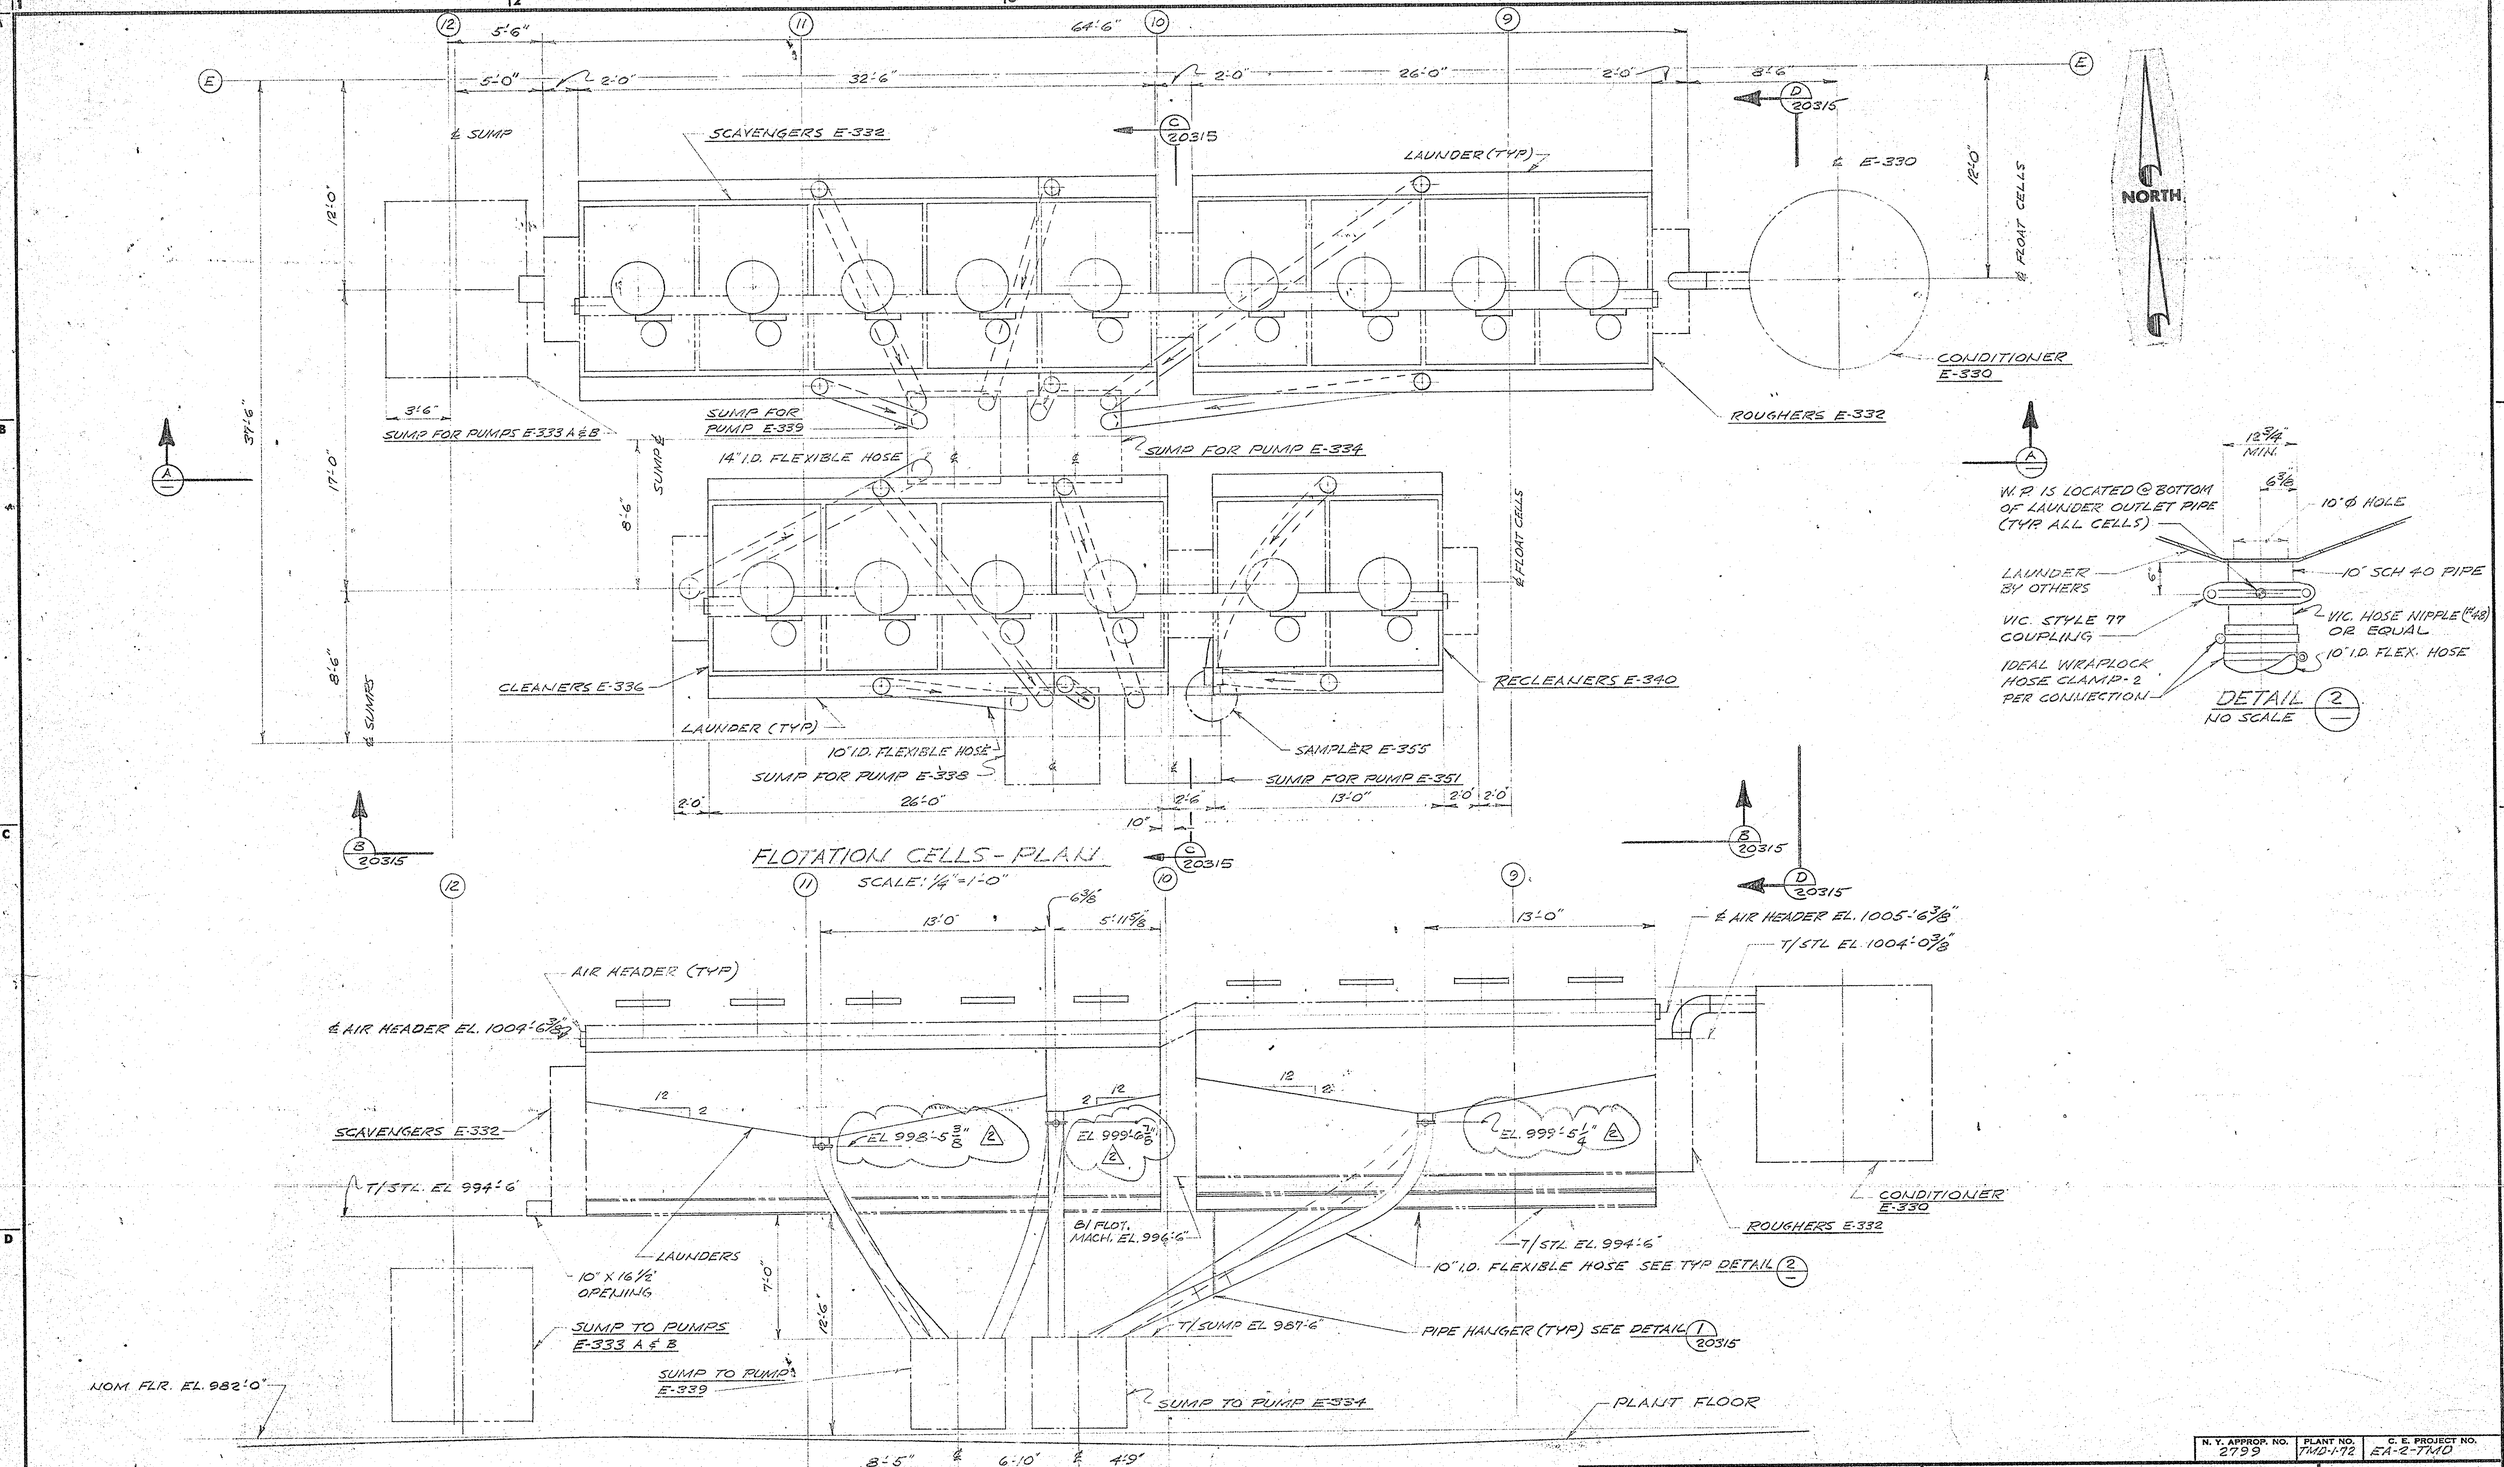

N. Y. APPROP. NO.	PLANT NO.	C. E. PROJECT NO.
2799	TMD-1-72	EA-2-TMD

REFERENCES DWG. NO.	TITLE
	DRAWING REFERENCE LIST
20262	CONC. BUILD-PLAN
20263	CONC. BUILD-PLAN
20264	CONC. BUILD-SECTION
20267	CONC. BUILD-SECT.
20315	FLOT. CELLS-SECTIONS

REVISIONS NO.	BY	DATE	DESCRIPTION
8			
7			
6			
5			
4			
3			
2	JH	2-20-74	CHANGED ELEV.
1		11-1-73	CHANGE VIC. HOSE COUPL.

PRELIMINARY	DRAWN BY R. FURDEN	DATE 5-20-73
REVISED - DESTROY PREVIOUS ISSUE	CHECKED BY FRJ	9-17-73
RELEASED FOR CONSTRUCTION	APPROVED NB	9-20-73
		9-28-73
ISSUED BY	CHIEF DESIGN ENGINEER	10-1-73
DATE 10-1-73	DATE PRINTED	

AMERICAN SMELTING & REFINING COMPANY
CENTRAL ENGINEERING DEPARTMENT
TENNESSEE MINE DIVISION
500 CRANDALL BLDG. SALT LAKE CITY, UTAH 84101

ASARCO

YOUNG MILL
FLOTATION CELL LAUNDERS
ARRG'T & DETAILS
PLAN

SCALE AS NOTED
DRAWING NUMBER YM 20314-1302-M REV. 2

2-21-74 W.F.C.-2